This drawing is the property of TRUE LINE Construction Company, LLC (TLCC) and any use, reuse, reproduction, display or sale of this drawing without the express written consent of TLCC is strictly prohibited. This drawing is NOT to be used for the purpose of bid solicitation. ALL COPYRIGHT LAWS WILL APPLY.

PARKING TABULATION

PARCEL 1 ACREAGE: +/-1.53 ACRES
BUILDING A DATA: ±109'-0" X 82'-6 3/4" (9,000sf)
PARKING 110 SPACES

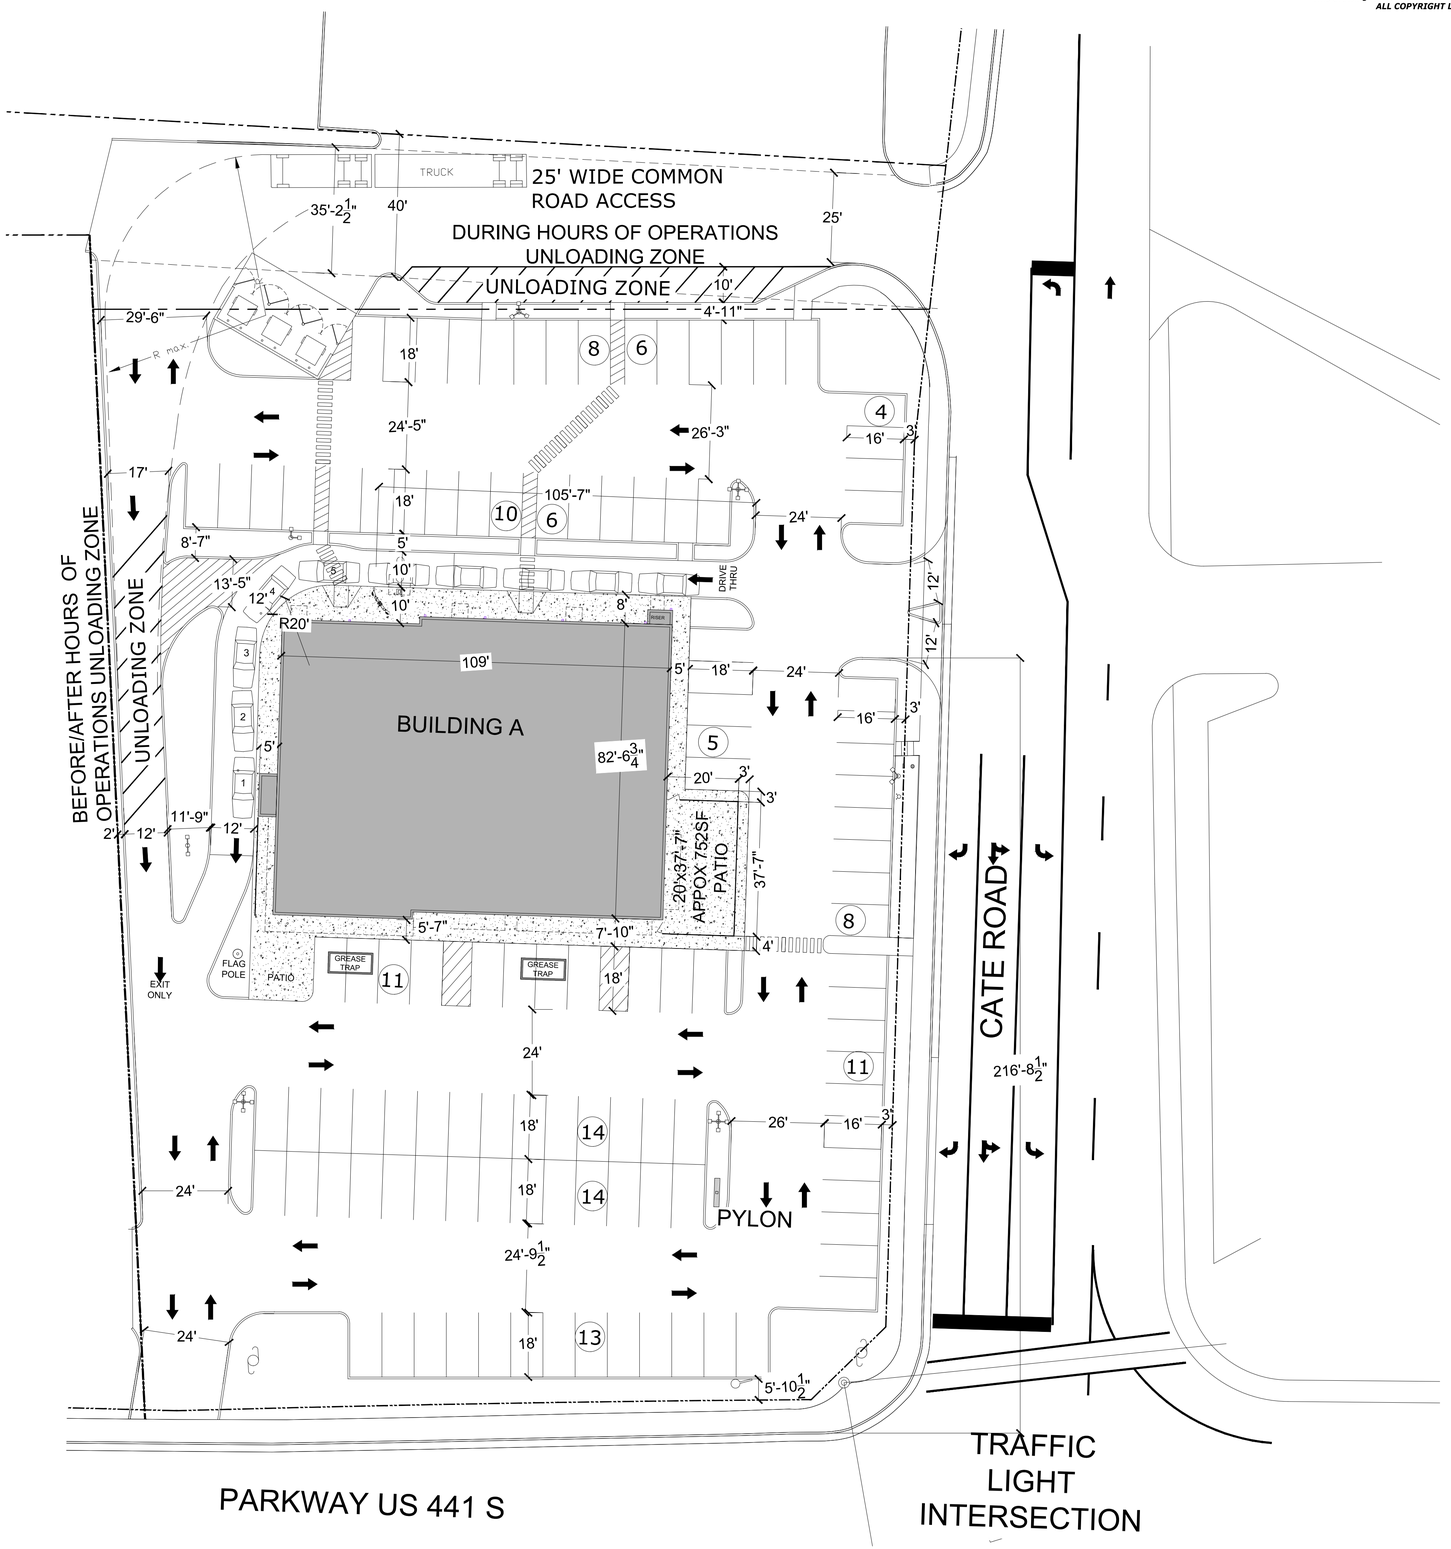

Preliminary Site Plan

(Subject to Change)

PLOT DATE: 7/12/2019 J:\2 - KBM Jobs\1 - Potential Jobs\1800-014 Cate Rd Sevierville\DWG_2. Site

TRUE LINE CONSTRUCTION COMPANY
CONSTRUCTION COMPANY,LLC
COMMERCIAL, RETAIL, RESIDENTIAL & CHURCH BUILDERS
1550 HIGHWAY 126 BRISTOL, TN 37620 423-968-9104
www.truelinellc.com

KBM commercial properties
keeping you in our sites
1550 HIGHWAY 126 BRISTOL, TN 37620
423-968-3321
MANAGING COMPANY

A NEW DEVELOPMENT FOR:
CATE ROAD RETAIL
1304 PARKWAY
SEVIERVILLE, TN

REVISIONS:

No.	Description	Date

PRELIM/REVIEW DOCUMENT ■ CONSTRUCTION DOCUMENT □
BID DOCUMENT □ PERMITTING DOCUMENT □

MARKETING SITE PLAN

Project number	1800-014
Date	07/12/19
Drawn by	CP
Checked by	

C1.1

Scale 1" = 20'-0"