This drawing is the property of TRUE LINE Construction Company, LLC (TLCC) and any use, reuse, reproduction, display or sale of this drawing without the express written consent of TLCC is strictly prohibited. This drawing is NOT to be used for the purpose of bid solicitation. ALL COPYRIGHT LAWS WILL APPLY.

RETAIL / RESTAURANT PARKING TABULATION

CITY REQUIRED PARKING

Building Data:

80' x 120' 9,600sf

Restraurant	Retail
1 SPACES FOR EACH 100sf OF GROSS FLOOR SPACE	1 SPACE FOR EACH 333sf OF GROSS FLOOR SPACE

Planned Spaces

Restaurant 3,200sf / 100 = 32 spaces
Retail 6,400sf / 333 = 20 spaces

Handicapped req'd	3
Handicapped shown	3
Grand Total spaces req'd =	52 SPACES
Total Parking Shown	53 SPACES

SUMMARY

Total Allowable Restaurant Space	= 3,200sf
Total Allowable Retail Space	= 6,400sf

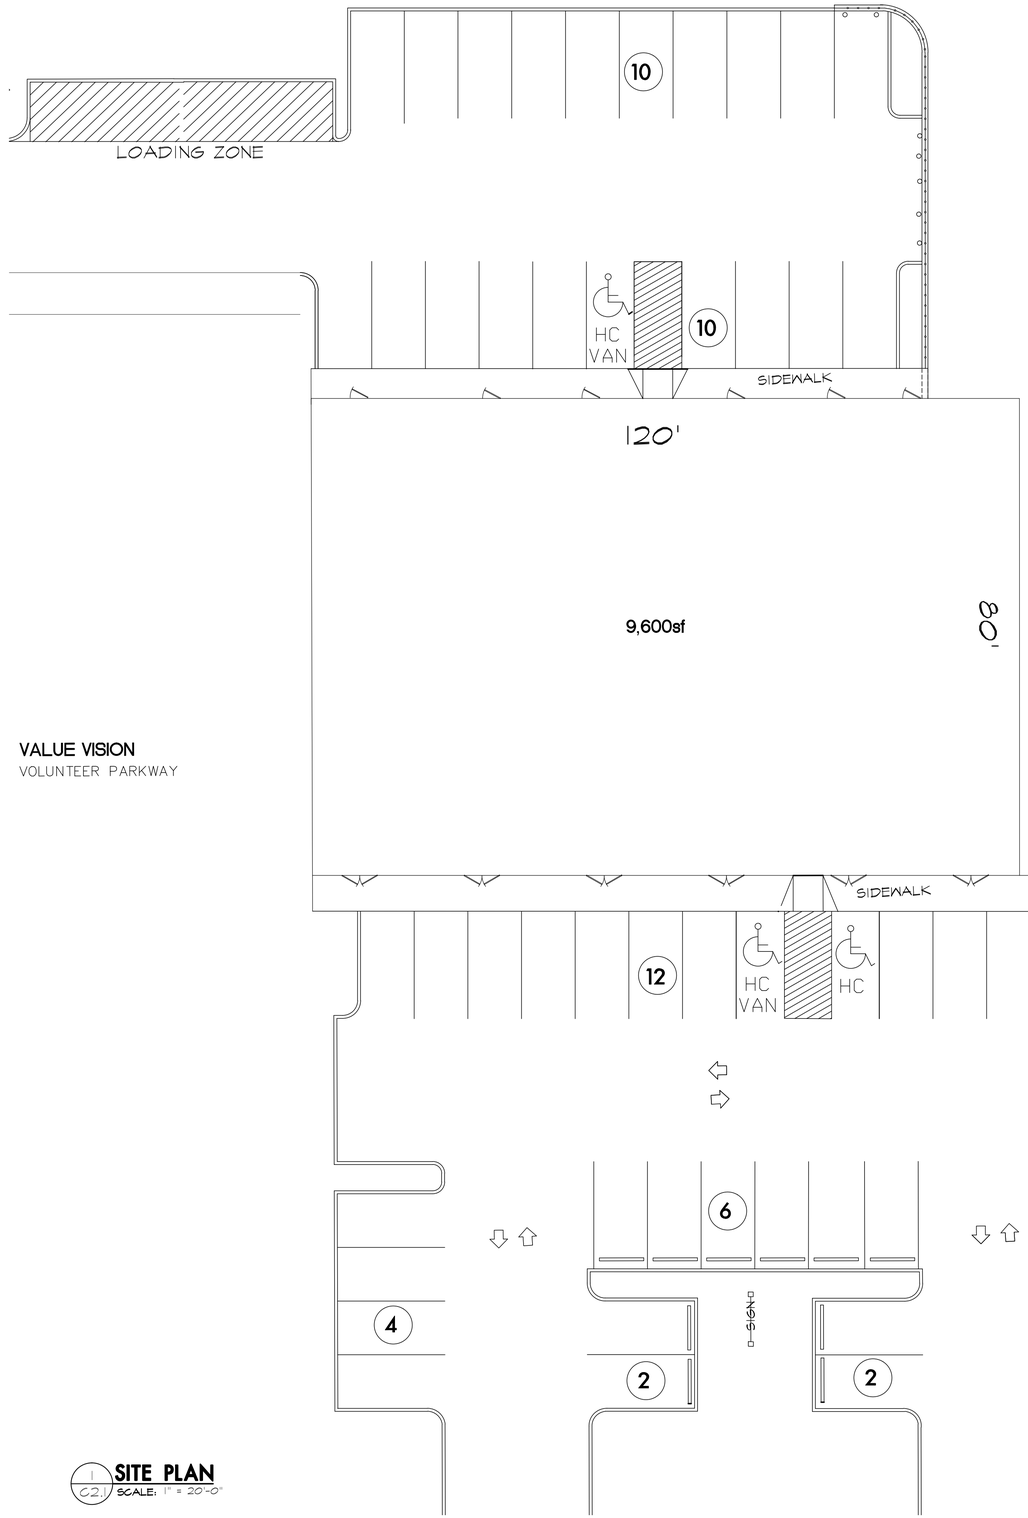

VALUE VISION
VOLUNTEER PARKWAY

Parking Plan

1 / C2.1 SITE PLAN
SCALE: 1" = 20'-0"

PLOT DATE: 5/30/2012 J:\Jobs\4 - KBM Commercial Properties\5 - Current Properties\512 Shoppes on the Parkway\DWG

TRUE LINE CONSTRUCTION COMPANY, LLC
TRUE LINE CONSTRUCTION COMPANY, LLC
COMMERCIAL, RETAIL, RESIDENTIAL & CHURCH BUILDERS
1550 HIGHWAY 126 BRISTOL, TN 37620 423-968-9164
www.truelinellc.com

KBM commercial properties
keeping you in our sites
1550 HIGHWAY 126 BRISTOL, TN 37620
423-968-3321
MANAGING COMPANY

A NEW TENANT SPACE PLAN FOR:
SHOPPES ON THE PARKWAY
1250 VOLUNTEER PARKWAY
BRISTOL, TN 37620

REVISIONS:

No.	Description	Date

■ PRELIM/MARKETING DOCUMENT ☐ CONSTRUCTION DOCUMENT
☐ BID DOCUMENT ☐ PERMITTING DOCUMENT

SITE PARKING PLAN

Project number	512
Date	
Drawn by	SS
Checked by	CW

C2.1

Scale